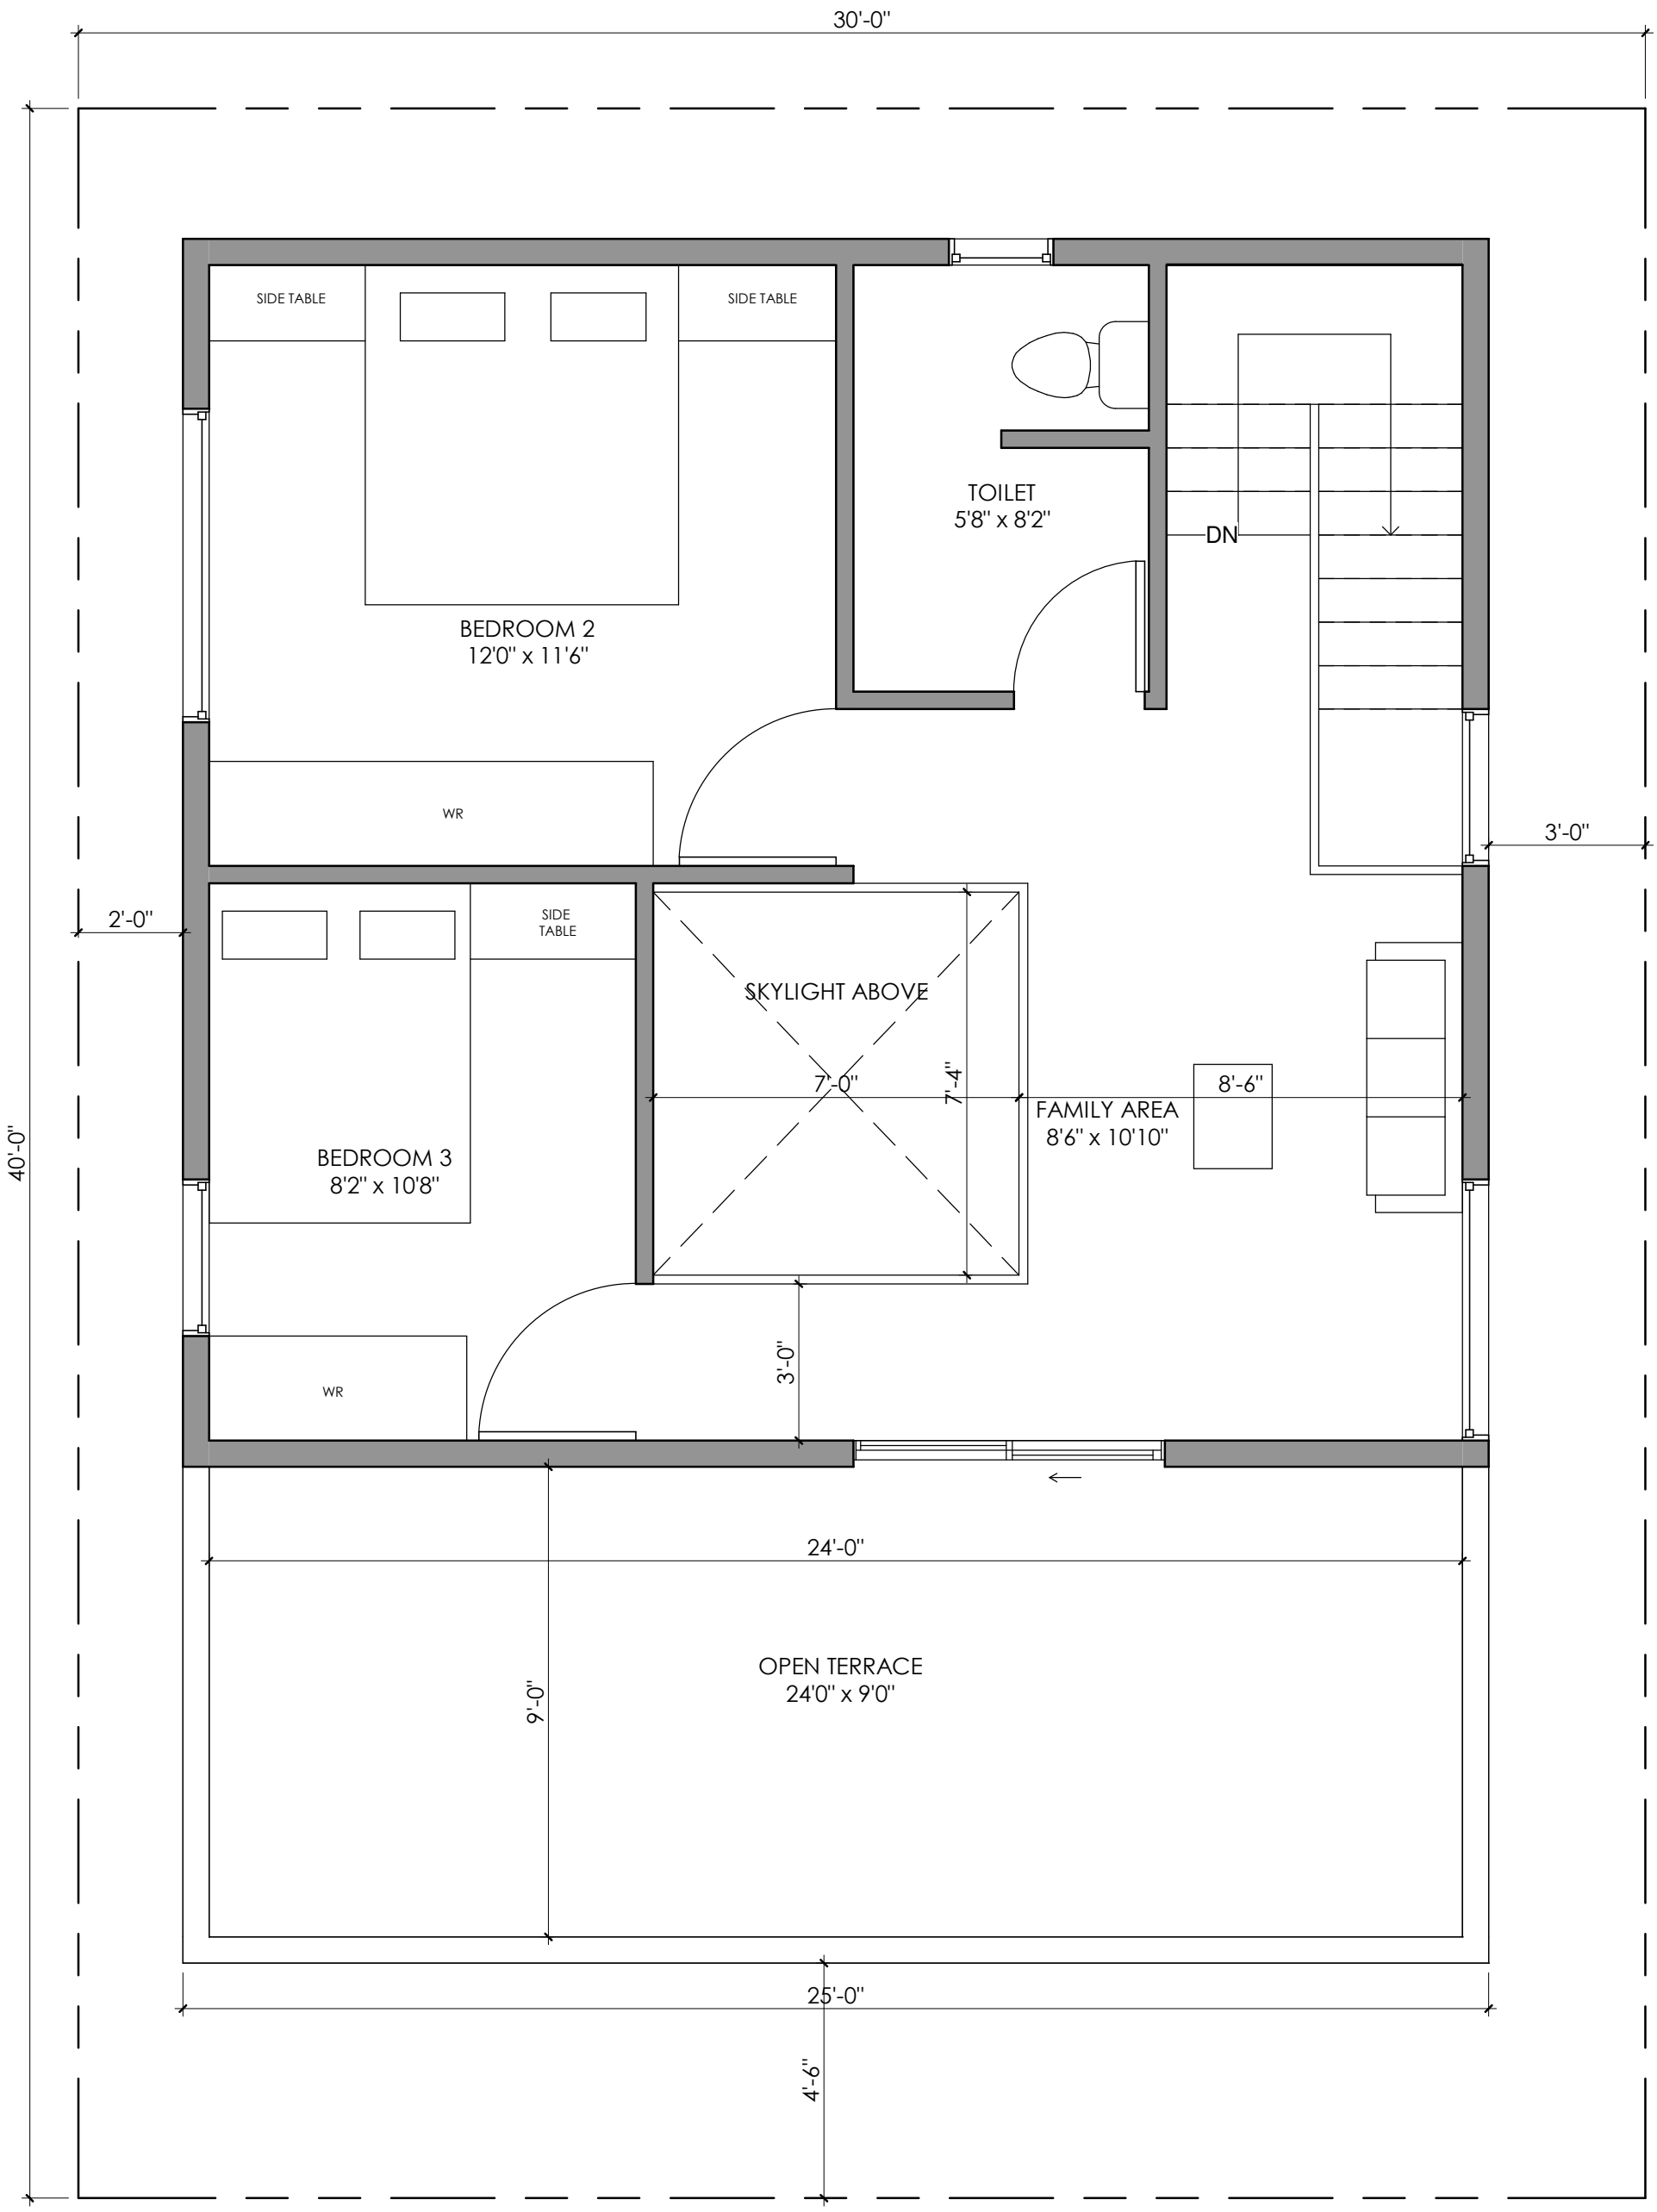

Brick & Bolt

Clayworks, 16/2, 2nd Floor, Shoba Alexander Plaza, Commissariat Road, Ashok Nagar, Bengaluru, Karnataka 560025

NOTES:
-All dimensions are in feet and inches.
-Drawings to be read & not measured.

Details will supercede all drawings.

Project
Residence for Mr Bharadwaj

Project No.	Drg. No.	Date
CRN66142	A102	27/10/2021

Drawing Title
First Floor Plan

Scale
1 : 38