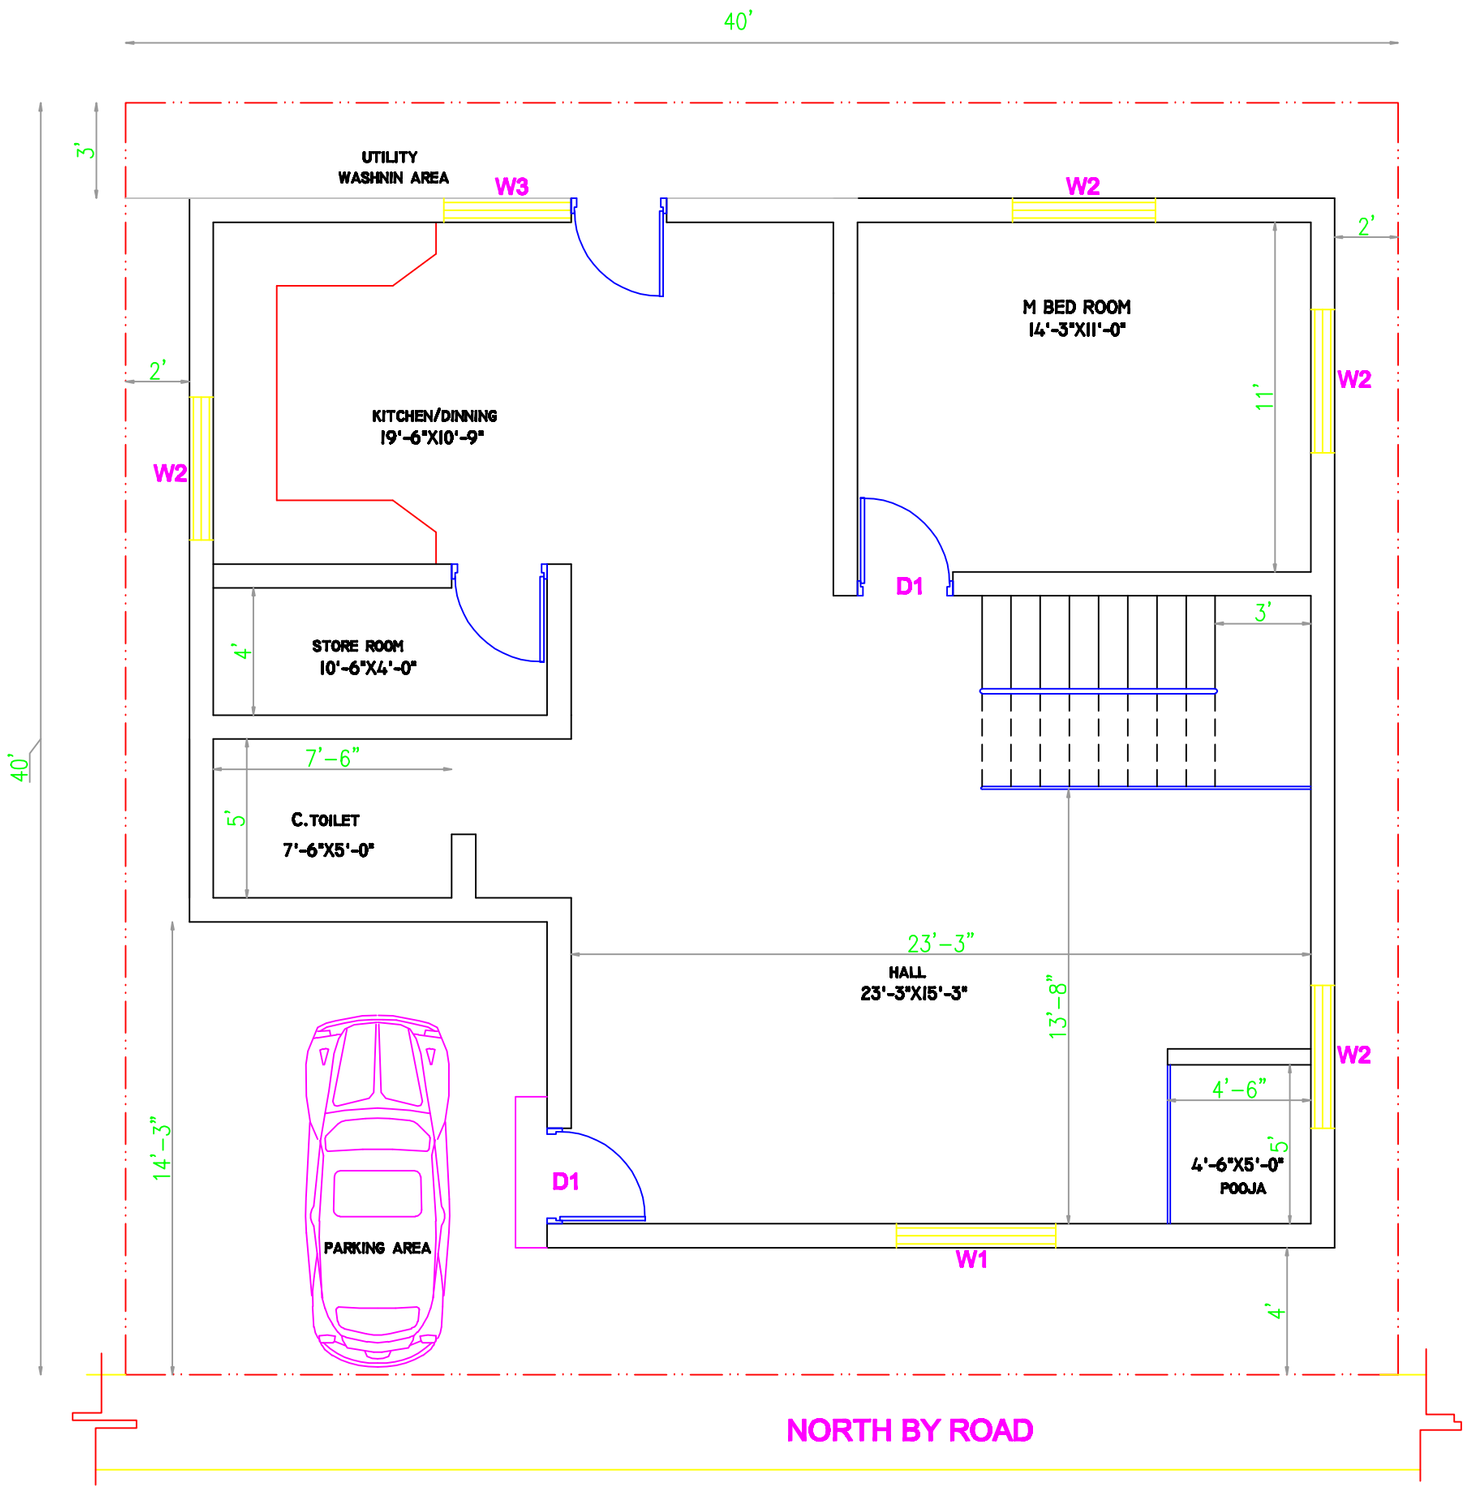

GROUND FLOOR PLAN

NOTE :
1. ALL DIMENSIONS ARE IN FEET UNLESS MENTIONED OTHERWISE.
2. FOLLOW FIGURED DIMENSIONS ONLY.
3. ALL DRAWINGS TO BE CO-RELATED BEFORE EXECUTION.
4. ANY DISCREPANCY / AMBIGUITY TO BE BROUGHT TO ARCHITECT / ENG NOTICE IN WRITING, REASONABLY IN ADVANCE.
5. ALL DIMENSIONS TO BE CHECKED AT SITE.
6. THIS DRAWING IS THE PROPERTY OF VASANTH CONSULTANT AND IS COPYRIGHT PROTECTED. UNAUTHORISED USE OR REPRODUCTION OF THIS DRAWING IS PROHIBITED.

ISSUES

SL No	REV	REMARK	DATE
1	R1	AS PER CLIENT	03.01.2019
2	R2	AS PER CLIENT	04.01.2019

PROJECT TITLE

VASANTH ASSOCIATES.

N

CONCEPTIAL DRAWING

CLIENT:

SCALE : NTS

DATE : 18-12-2018

REF NO : VSC/ARC/04

DRG NO : 1

FLOOR AREA: 1224 sqft.
PARKING AREA: 103 sqft.

DRAWING TITLE

GROUND FLOOR PLAN